


47/6/15 L YK
M. G. E. Y. K.

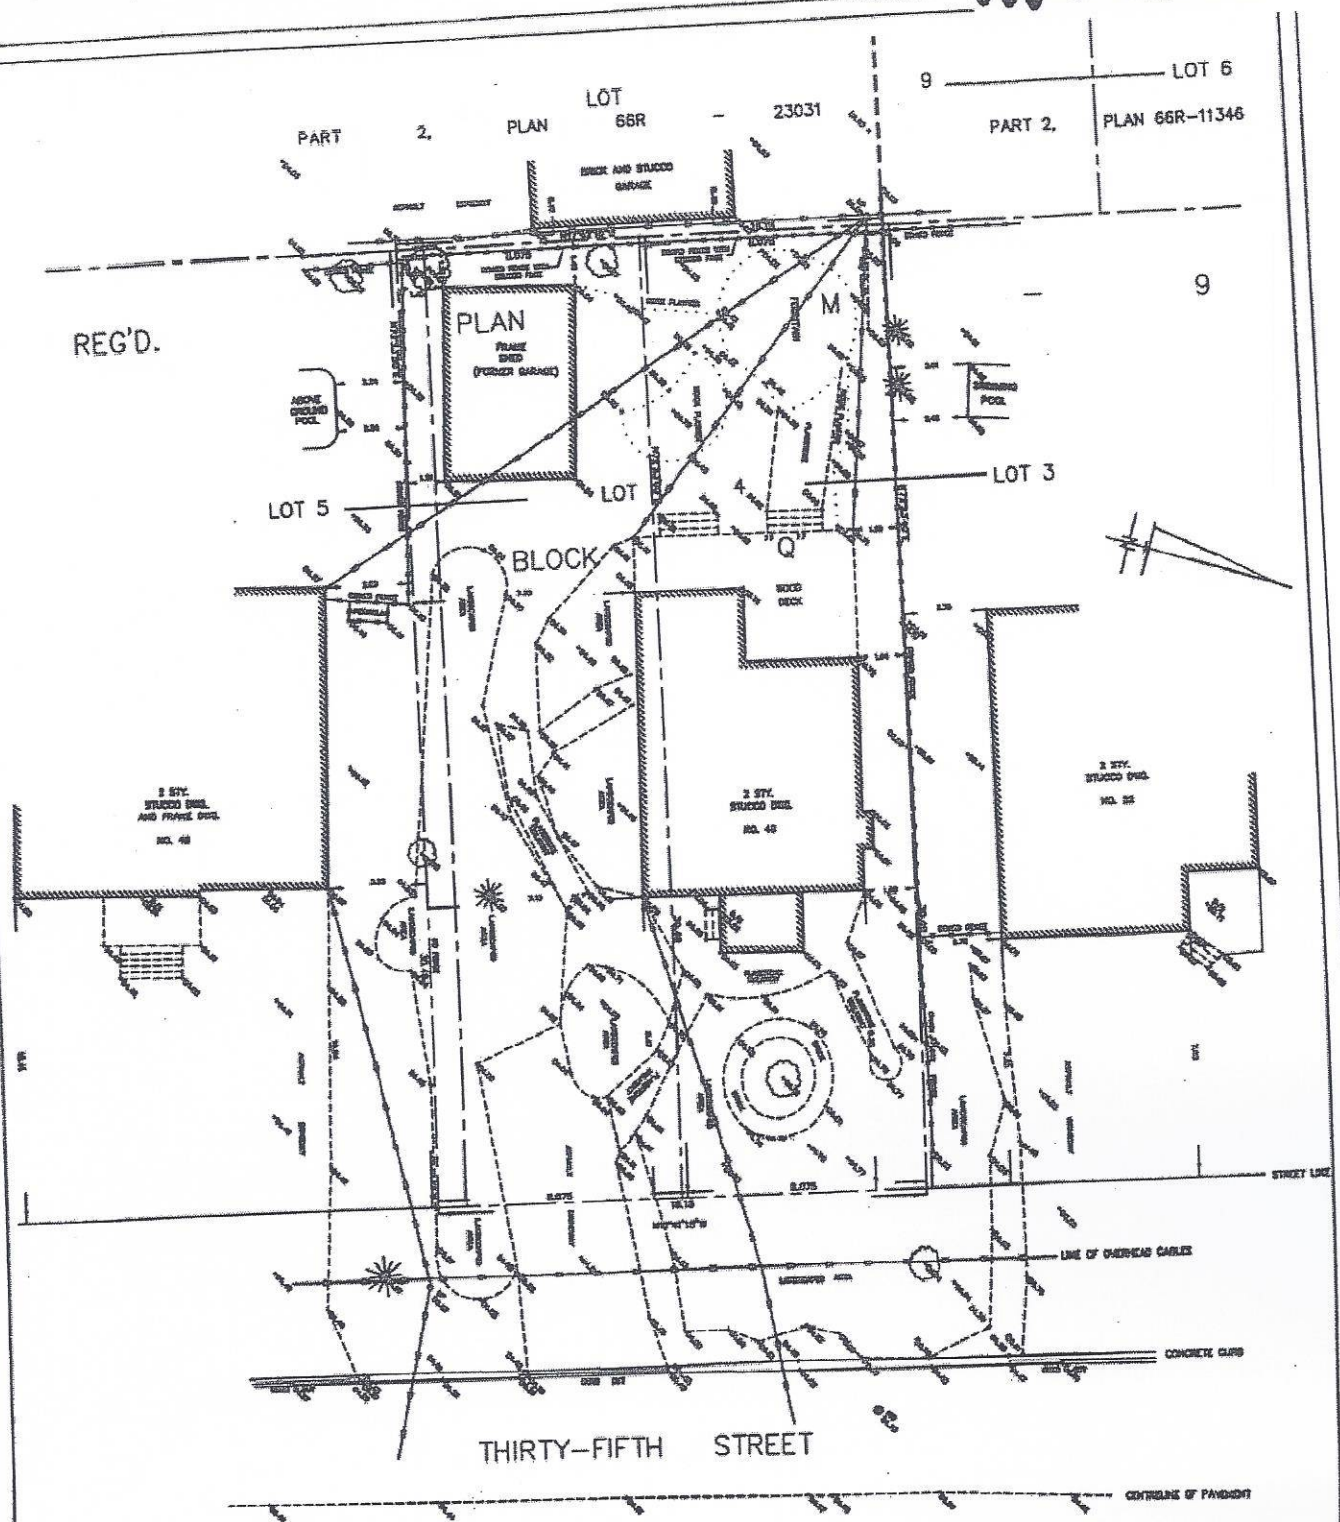

© COPYRIGHT 2011 Gino Pava Surveying Ltd.
GINO PAVA SURVEYING LTD.
GEOGRAPHIC AND SURVEYING
100 GERRARD STREET EAST, SUITE 200
TORONTO, ONTARIO M5E 1H5
TEL: (416) 593-1111
FAX: (416) 593-1112
WWW.GINOPAVASURVEYING.COM

LEGEND:

BRICK AND STUCCO GARAGE	FRAME SHED (FORMER GARAGE)
WOOD DECK	LINE OF OVERHEAD CABLES
CONCRETE CURB	THIRTY-FIFTH STREET
BRICK AND STUCCO GARAGE	FRAME SHED (FORMER GARAGE)
WOOD DECK	LINE OF OVERHEAD CABLES
CONCRETE CURB	THIRTY-FIFTH STREET

NOTE:
REMARKS: INFORMATION SHOWN HEREON IS BASED UPON
SURVEY RECORDS AND IS SUBJECT TO A LITEL, EXAMIN AND
THE SURVEYOR HAS A DUTY OF CARE AND SHALL NOT BE
LIABLE FOR ANY LOSS OR DAMAGE TO THE PROPERTY OR
THE SURVEYOR IS NOT TO BE USED FOR THE PURPOSES
OF INSURANCE PURPOSES.
GEOGRAPHIC INFORMATION SHOWN HEREON IS BASED UPON
AND OBTAINED FROM THE CITY OF TORONTO, FORMERLY CITY OF
ETOBICOKE, SURVEY MAP NO. C-41, DIVISION - 04/07/11
DATE: 11/11/11

LEGEND:
BRICK AND STUCCO GARAGE
FRAME SHED (FORMER GARAGE)
WOOD DECK
LINE OF OVERHEAD CABLES
CONCRETE CURB
THIRTY-FIFTH STREET

RECEIVED
CITY OF TORONTO
COMMITTEE OF ADJUSTMENT
ETOBICOKE YORK DISTRICT
06/11/2013
SCALE = 1 : 100